RECORD OF SURVEY

PROPERTY OF LEO MANN

PORTION OF THE N. W. 1/4 OF SECTION 31, T. 7N., R. 13 E., M. D. M.

AMADOR COUNTY, CALIFORNIA

MARCH 1964 SCALE: 1" = 100'

WALTER H. RALPH
ENGINEER AND SURVEYOR

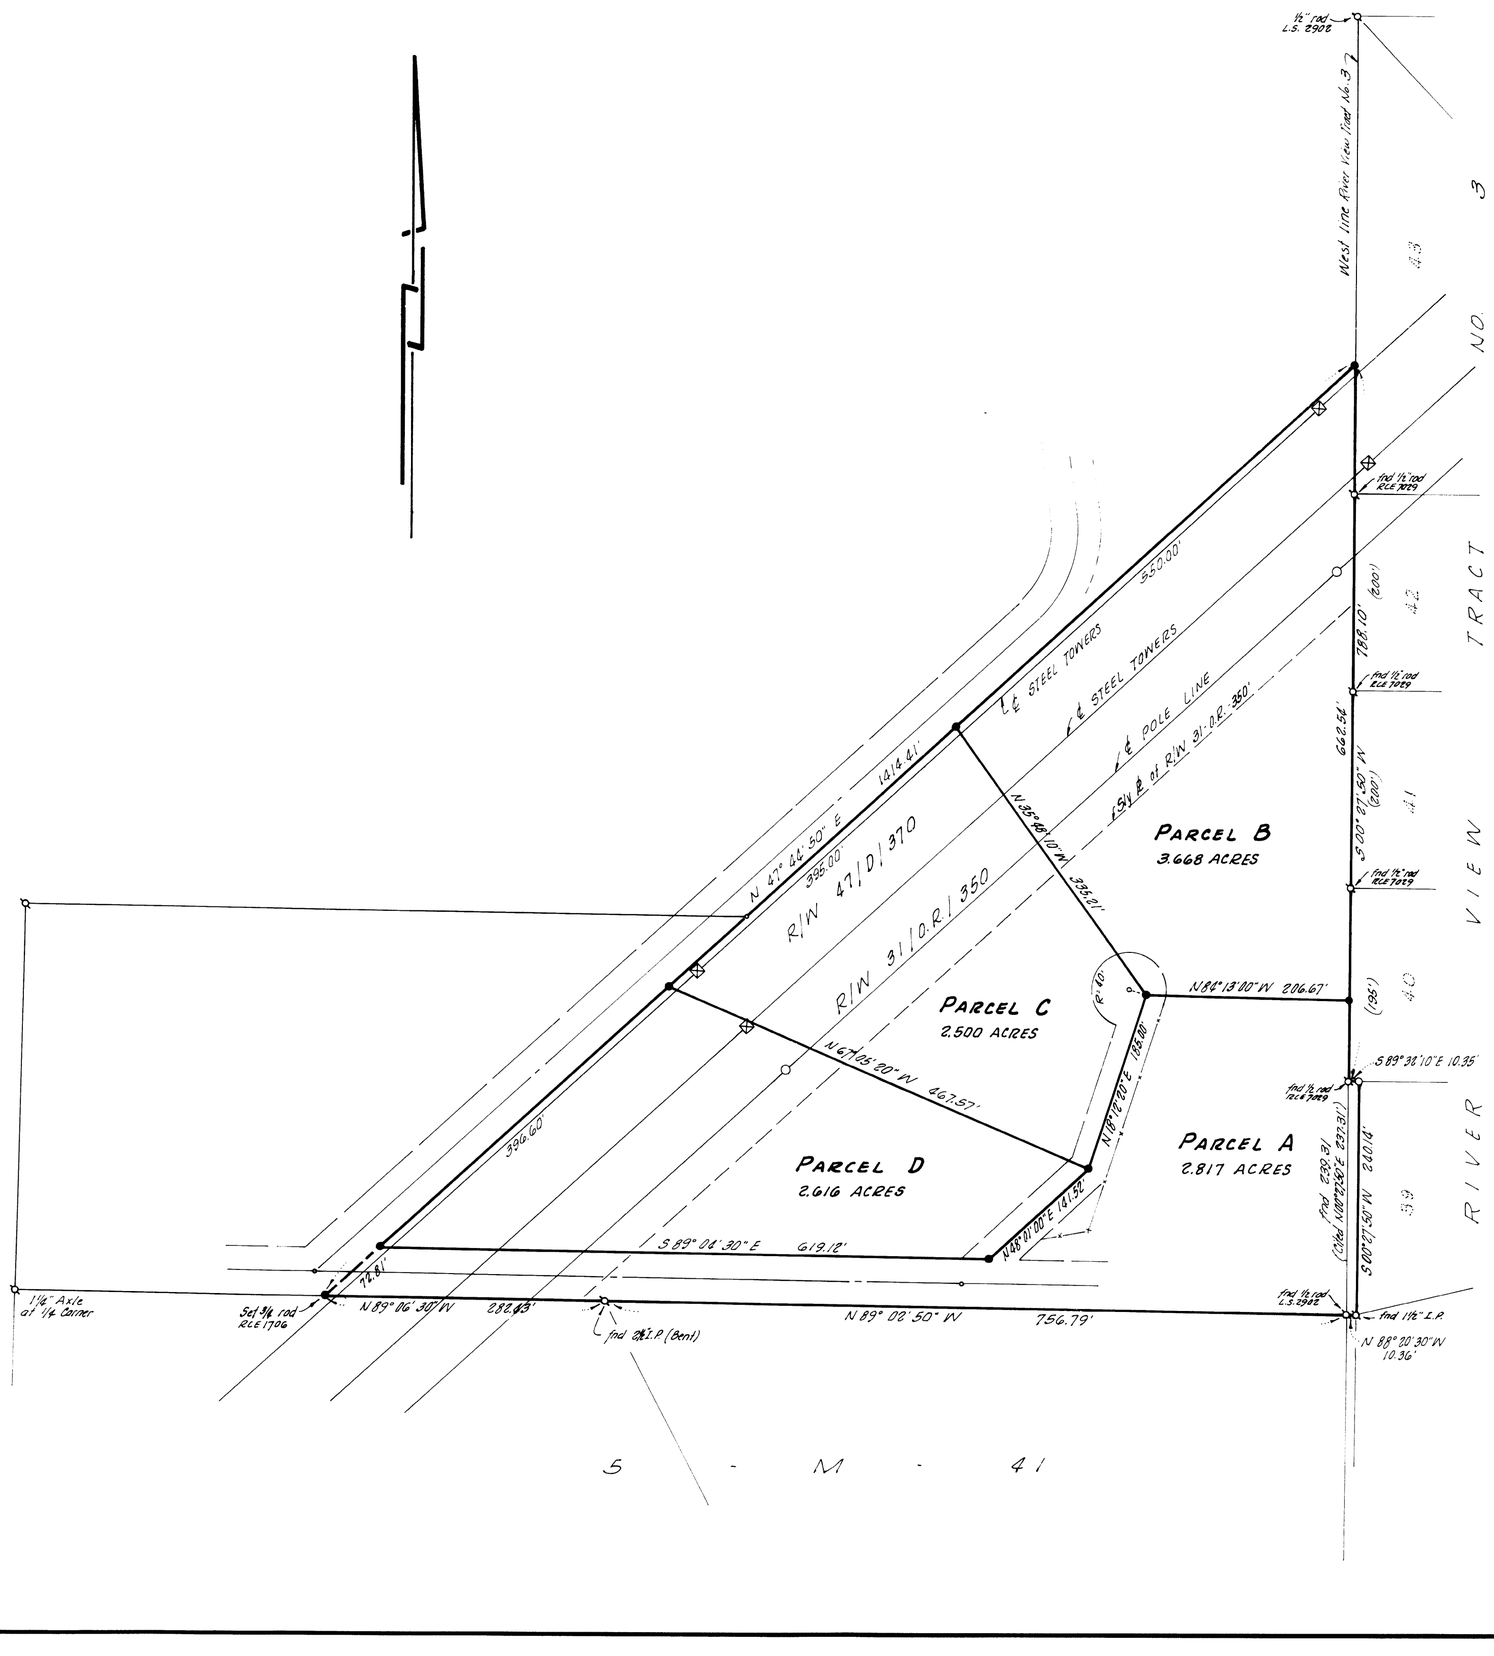

5 - M - 41

SURVEYORS CERTIFICATE

This map correctly represents a survey made by me or under my direction in conformance with the requirements of Chapter 15 of Division 3 of the Business and Professions Code at the request of Leo Mann in March, 1964.

Walter H. Ralph (R.C.E. 1706)

COUNTY SURVEYORS CERTIFICATE

This map has been examined for conformance with the requirements of Chapter 15 of Division 3 of the Business and Professions Code this 4th *day of* May, 1964.

Ledgett L. McMinn
Amador County Surveyor

NOTES AND LEGEND

—●— Denotes 1/2" steel rods, tagged R.C.E. 1706, and set on this survey. Other points found as noted.

The meridian of this survey is referred to the West line of RIVER VIEW TRACT NO. 3, and filed for record in Book 1 of Subdivisions, at pages 2, 3 & 4, Amador County Records.

COUNTY RECORDERS CERTIFICATE

Filed for record this 7 day of _____, 1964, at 1:41 P.M. in Book 1 of Maps and Plats at page 41 at the request of Walter H. Ralph.

Fee $ 2.00

_____
Amador County Recorder