SEC. 11, T.22N. R.18W. M.D.B.& M.

SEC. 2, T.22N. R.18W. M.D.B.& M.

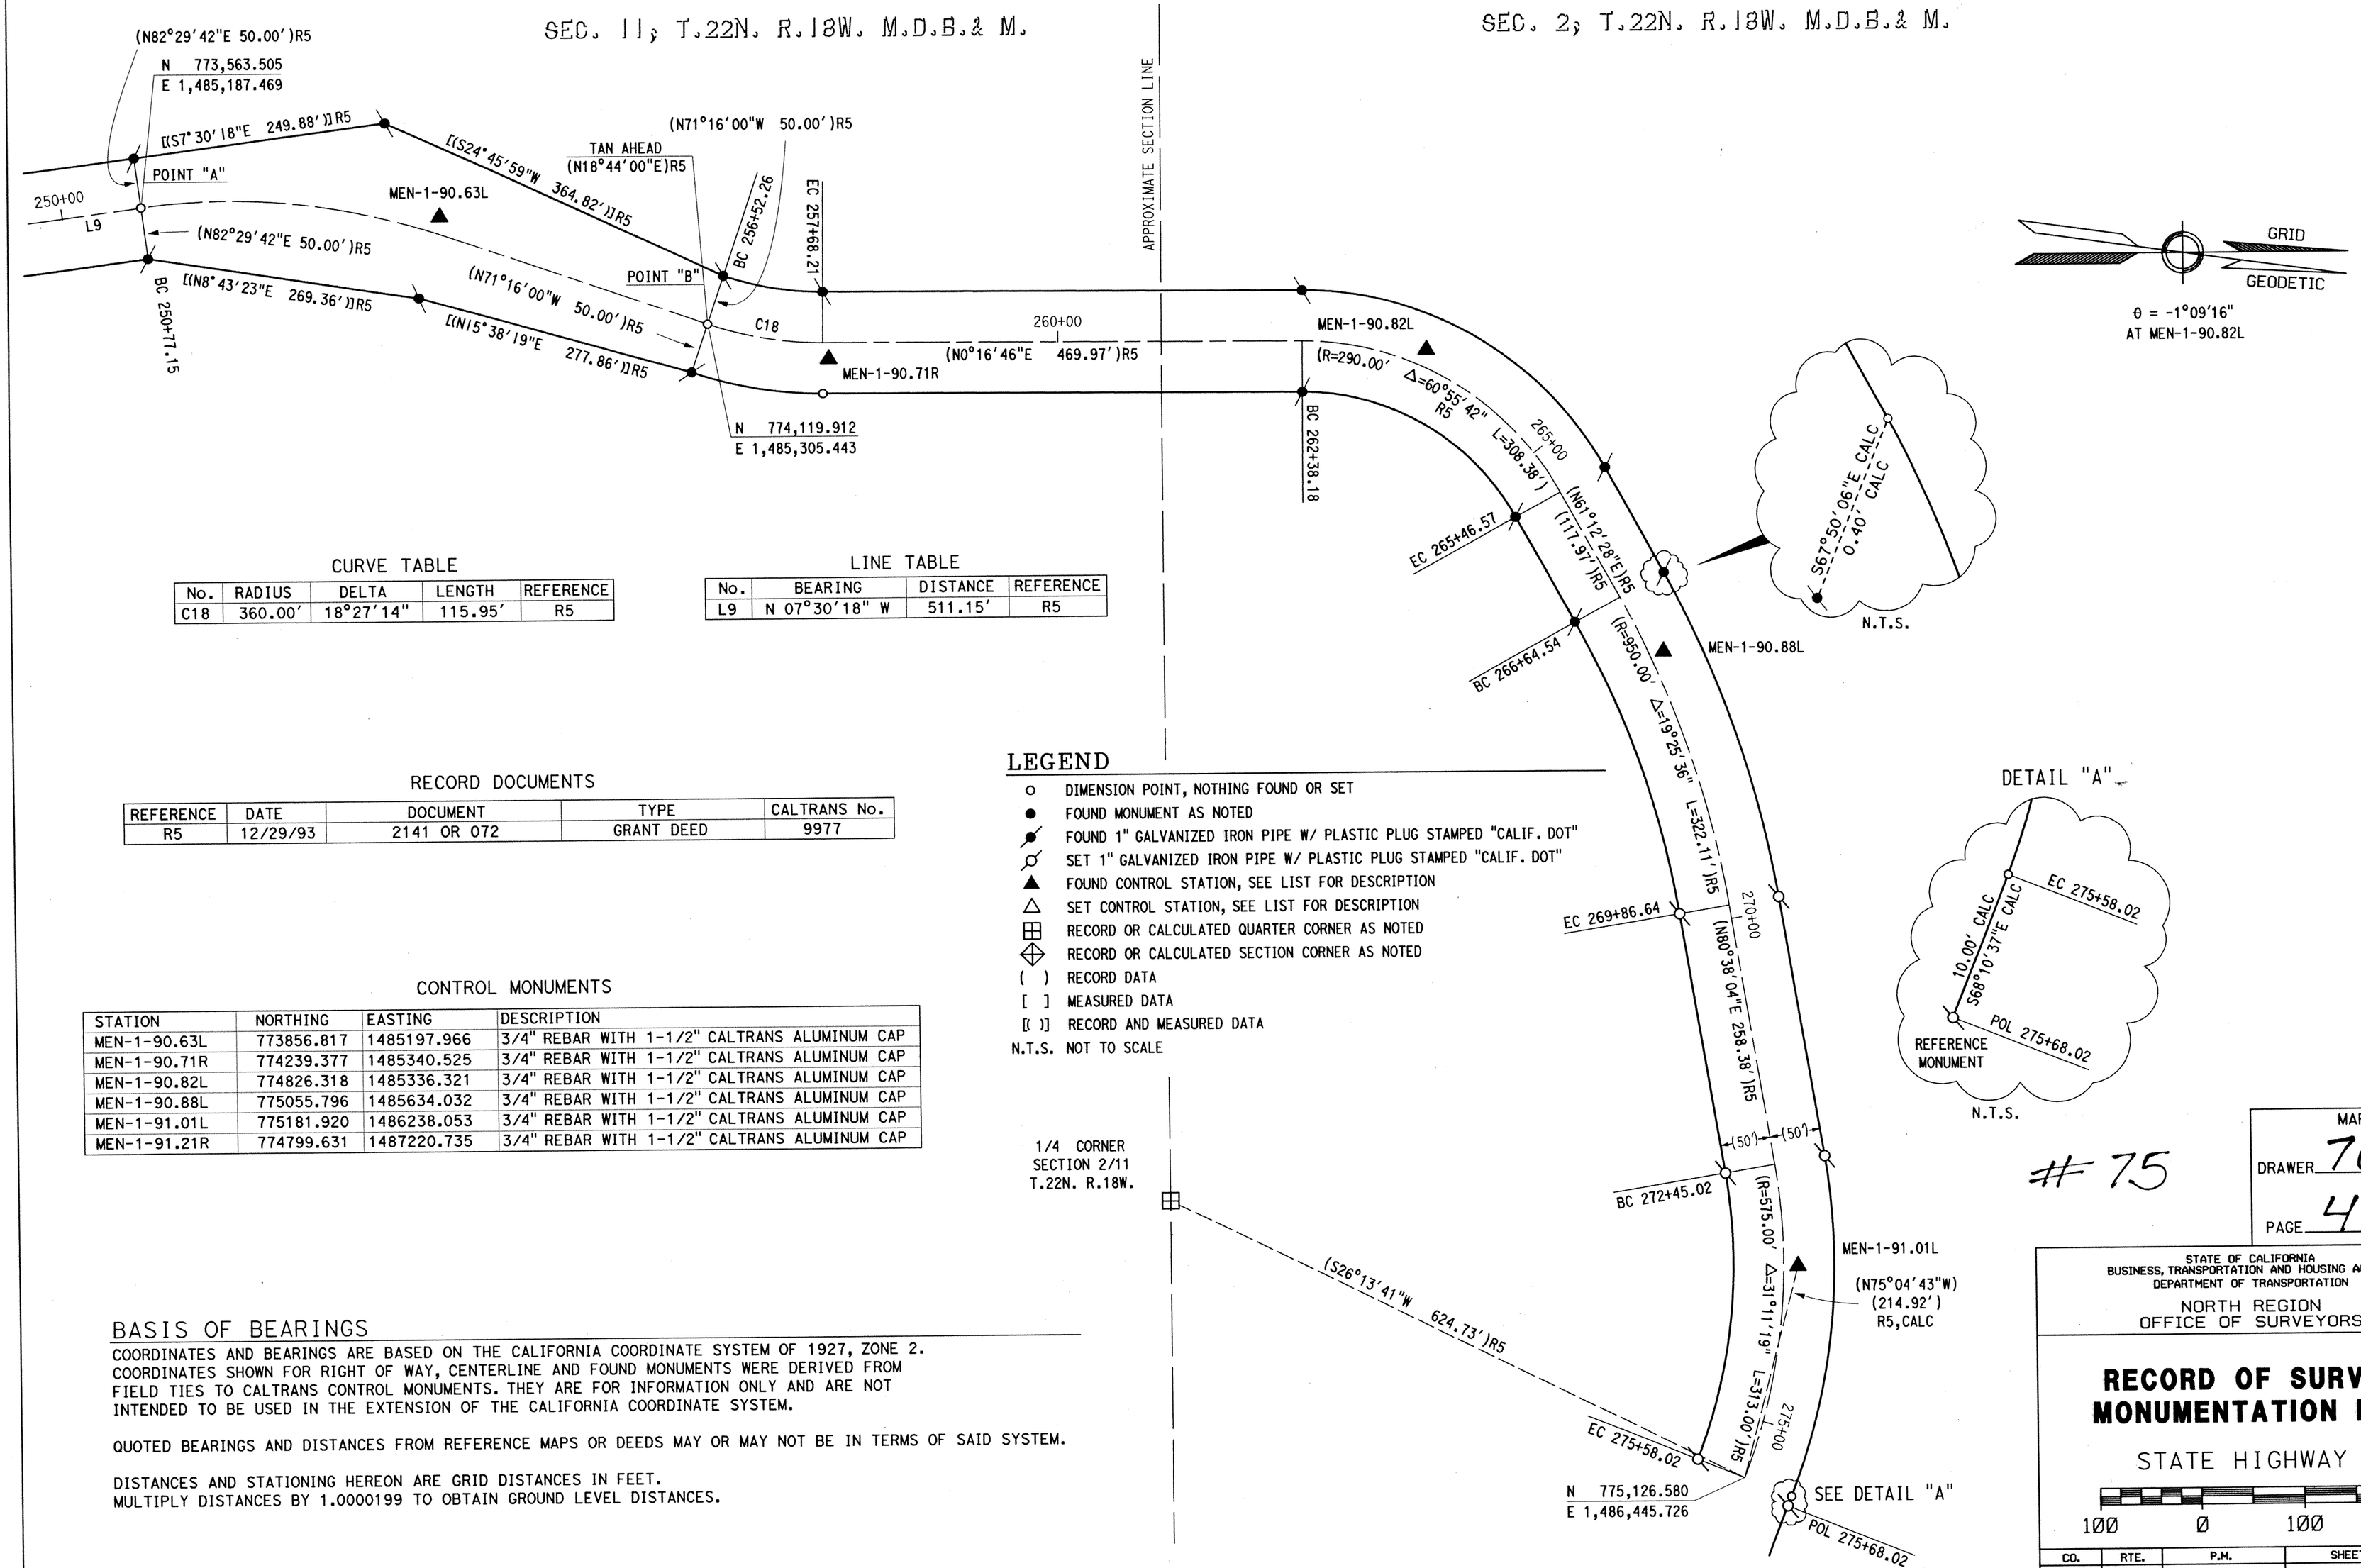

CURVE TABLE

No.	RADIUS	DELTA	LENGTH	REFERENCE
C18	360.00'	18°27'14"	115.95'	R5

LINE TABLE

No.	BEARING	DISTANCE	REFERENCE
L9	N 07°30'18" W	511.15'	R5

LEGEND

- o DIMENSION POINT, NOTHING FOUND OR SET
- ● FOUND MONUMENT AS NOTED
- FOUND 1" GALVANIZED IRON PIPE W/ PLASTIC PLUG STAMPED "CALIF. DOT"
- SET 1" GALVANIZED IRON PIPE W/ PLASTIC PLUG STAMPED "CALIF. DOT"
- ▲ FOUND CONTROL STATION, SEE LIST FOR DESCRIPTION
- △ SET CONTROL STATION, SEE LIST FOR DESCRIPTION
- ⊞ RECORD OR CALCULATED QUARTER CORNER AS NOTED
- ⊕ RECORD OR CALCULATED SECTION CORNER AS NOTED
- ( ) RECORD DATA
- [ ] MEASURED DATA
- [( )] RECORD AND MEASURED DATA
- N.T.S. NOT TO SCALE

RECORD DOCUMENTS

REFERENCE	DATE	DOCUMENT	TYPE	CALTRANS No.
R5	12/29/93	2141 OR 072	GRANT DEED	9977

CONTROL MONUMENTS

STATION	NORTHING	EASTING	DESCRIPTION
MEN-1-90.63L	773856.817	1485197.966	3/4" REBAR WITH 1-1/2" CALTRANS ALUMINUM CAP
MEN-1-90.71R	774239.377	1485340.525	3/4" REBAR WITH 1-1/2" CALTRANS ALUMINUM CAP
MEN-1-90.82L	774826.318	1485336.321	3/4" REBAR WITH 1-1/2" CALTRANS ALUMINUM CAP
MEN-1-90.88L	775055.796	1485634.032	3/4" REBAR WITH 1-1/2" CALTRANS ALUMINUM CAP
MEN-1-91.01L	775181.920	1486238.053	3/4" REBAR WITH 1-1/2" CALTRANS ALUMINUM CAP
MEN-1-91.21R	774799.631	1487220.735	3/4" REBAR WITH 1-1/2" CALTRANS ALUMINUM CAP

BASIS OF BEARINGS

COORDINATES AND BEARINGS ARE BASED ON THE CALIFORNIA COORDINATE SYSTEM OF 1927, ZONE 2. COORDINATES SHOWN FOR RIGHT OF WAY, CENTERLINE AND FOUND MONUMENTS WERE DERIVED FROM FIELD TIES TO CALTRANS CONTROL MONUMENTS. THEY ARE FOR INFORMATION ONLY AND ARE NOT INTENDED TO BE USED IN THE EXTENSION OF THE CALIFORNIA COORDINATE SYSTEM.

QUOTED BEARINGS AND DISTANCES FROM REFERENCE MAPS OR DEEDS MAY OR MAY NOT BE IN TERMS OF SAID SYSTEM.

DISTANCES AND STATIONING HEREON ARE GRID DISTANCES IN FEET.
MULTIPLY DISTANCES BY 1.0000199 TO OBTAIN GROUND LEVEL DISTANCES.

ROS 39-02

#75

MAPS
DRAWER 70
PAGE 49

STATE OF CALIFORNIA
BUSINESS, TRANSPORTATION AND HOUSING AGENCY
DEPARTMENT OF TRANSPORTATION
NORTH REGION
OFFICE OF SURVEYORS

RECORD OF SURVEY MONUMENTATION MAP

STATE HIGHWAY 1

100 0 100 200

CO.	RTE.	P.M.	SHEET NUMBER
MEN	1	87.8/90.9	8 OF 8