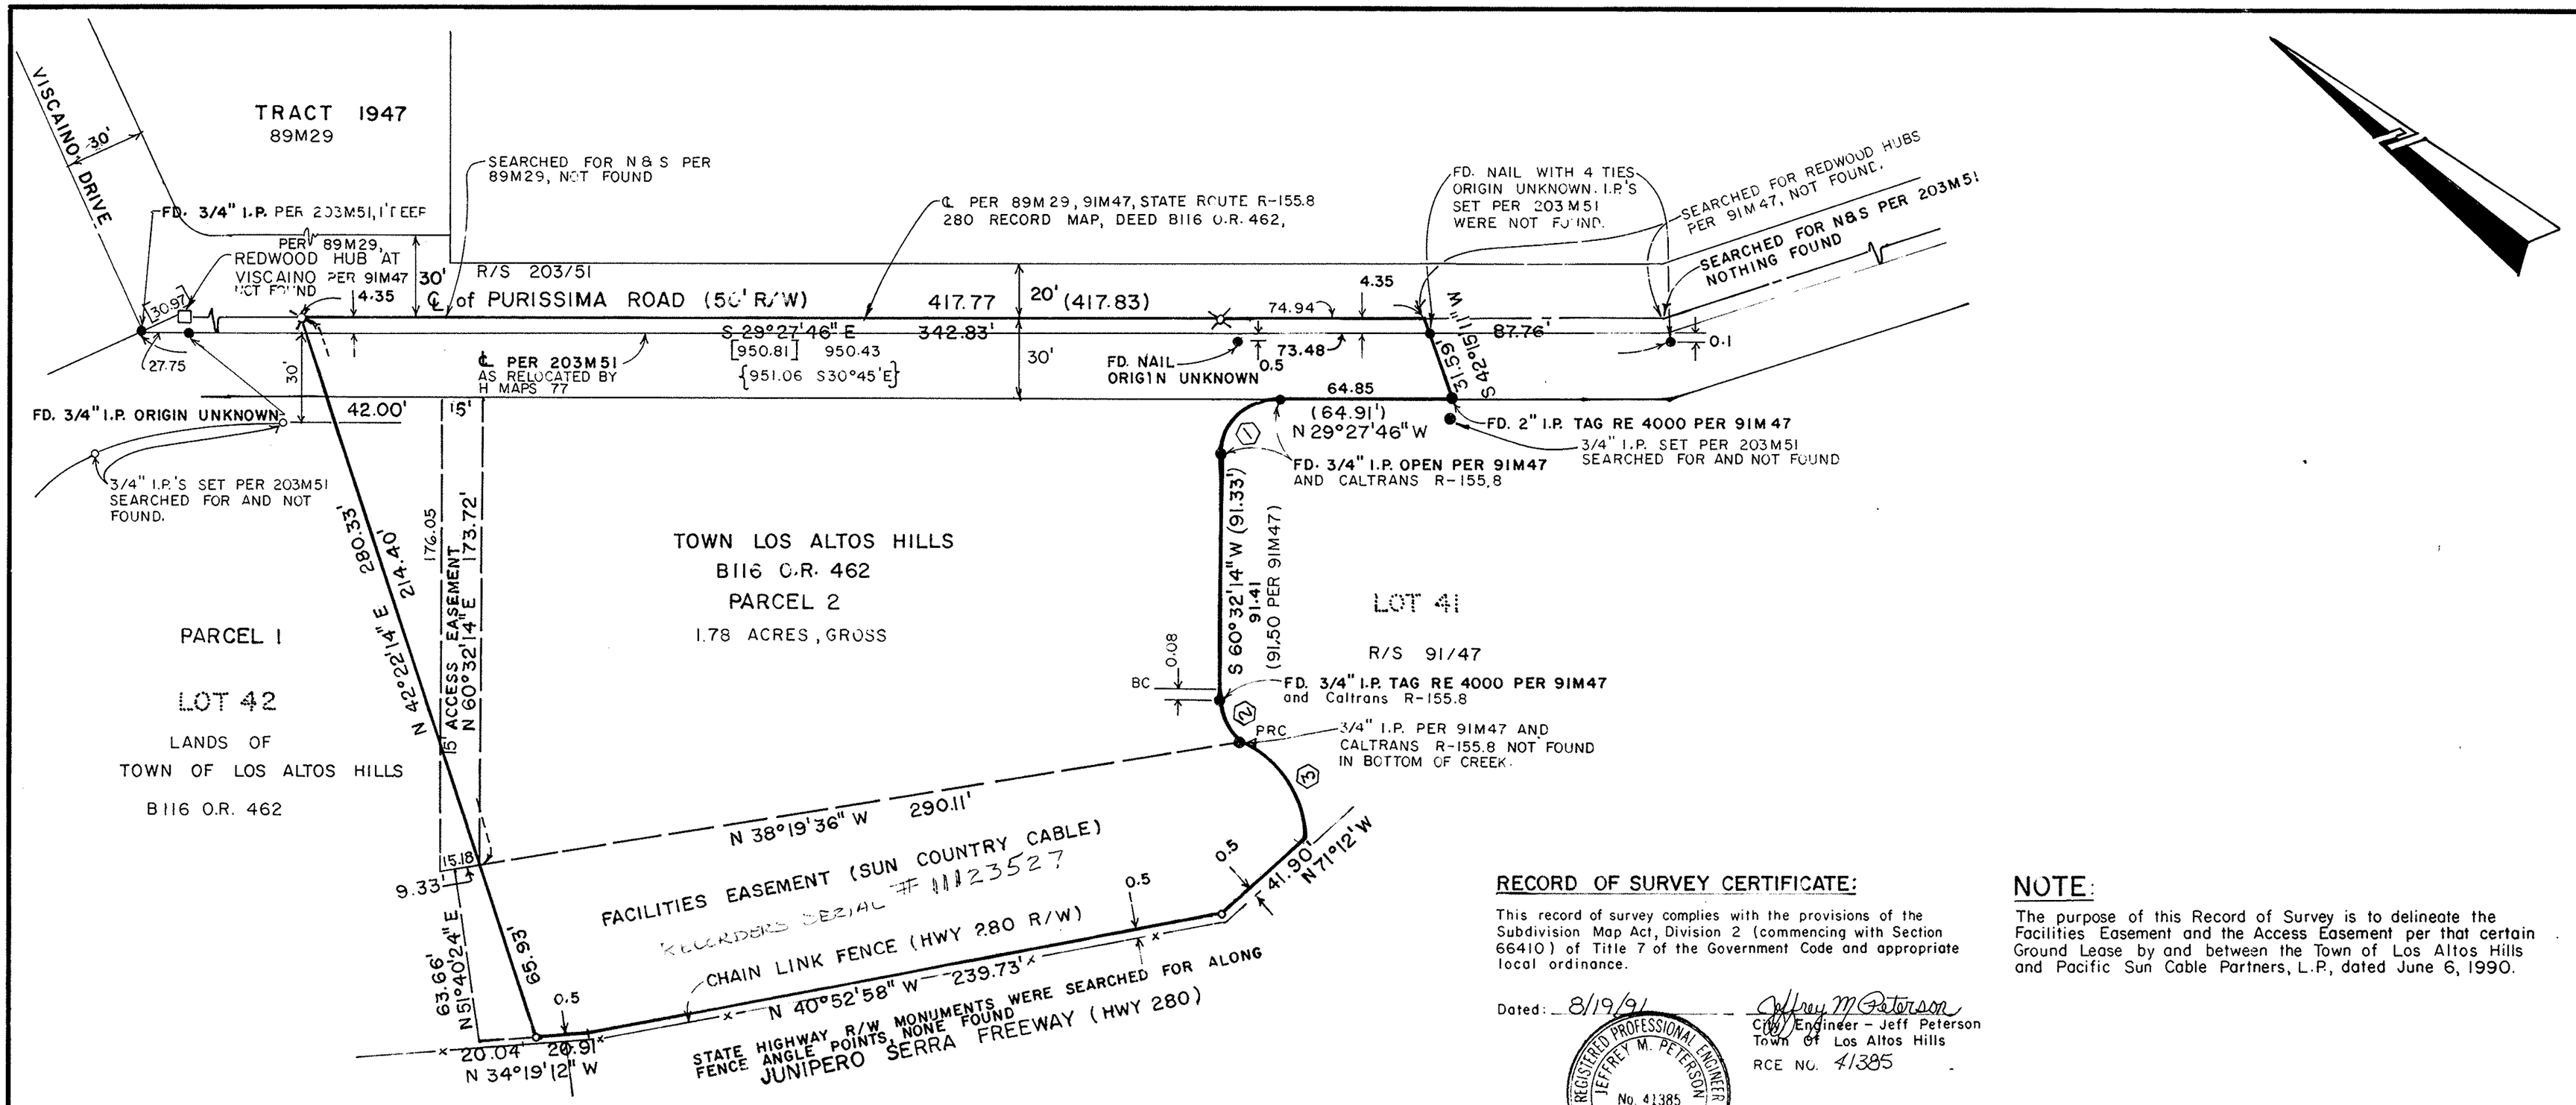

CURVE	RADIUS	LENGTH	DELTA
1	20'	31.42'	90°00'
2	20'	21.70'	62°10'39"
3	40'	38.23 (38.18)	54°45'56"

LEGEND:

HWY	indicates	HIGHWAY
R/W	indicates	RIGHT OF WAY
℄	indicates	CENTER LINE
○	indicates	3/4" IRON PIPE SET, TAG RCE 18925
⊗	indicates	NAIL & SHINER SET
●	indicates	IRON PIPE FOUND
— — —	indicates	EASEMENT LINE
———	indicates	BOUNDARY LINE
( )	indicates	Record Data As Noted, B116 O.R. 462
N&S	indicates	Nail & Shiner

This map is being filed in accordance with section 8762 (e) of the land surveyers act.

[ ]	indicates	Record Data 203M51
{ }	indicates	Record Data H Maps 77

BASIS OF BEARINGS

The bearing S 29°27'46"E of center line of Purissima Road, shown as N30°45'W as shown on that Record of Survey of a portion of the lands of Genevieve Knupfer, recorded in Book 91 of Maps at Page 47, which map was filed for record in the 20th March, 1958, was used as the basis of bearings for this map.

COUNTY SURVEYOR'S STATEMENT:

This map has been examined in accordance with section 8766 of the land Surveyor's Act this 26th day of September, 1991

County Surveyor, James F. Sirr

By Deputy Martin D. Mancebo
LS 4304
Exp. 6-30-92

RECORD OF SURVEY CERTIFICATE:

This record of survey complies with the provisions of the Subdivision Map Act, Division 2 (commencing with Section 66410) of Title 7 of the Government Code and appropriate local ordinance.

Dated: 8/19/91

Jeffrey M Peterson
City Engineer - Jeff Peterson
Town Of Los Altos Hills
RCE NO. 41385

REGISTERED PROFESSIONAL ENGINEER JEFFREY M. PETERSON No. 41385 Exp. 6/30/95 CIVIL STATE OF CALIFORNIA

NOTE:

The purpose of this Record of Survey is to delineate the Facilities Easement and the Access Easement per that certain Ground Lease by and between the Town of Los Altos Hills and Pacific Sun Cable Partners, L.P., dated June 6, 1990.

RECORDER'S STATEMENT

Filed this 5 day of Nov 1991, at 2:11 Pm, in Book 632 of Maps at page 7, at the request of Alan Huntzinger.
Ins. # 1123526

County Recorder, Laurie Kane

By Deputy Fay Gibach

SURVEYOR'S STATEMENT:

This map correctly represents a survey made by me or under my direction in conformance with the requirements of the Land Surveyors Act at the request of John Dolan. in September 20th, 1990.

Alan D. Huntzinger
ALAN D. HUNTZINGER
R.C.E. 18925
EXP. 6-30-93

RECORD OF SURVEY

OF PARCEL 2 AS DESCRIBED IN B116 O.R. 462 TOWN OF LOS ALTOS HILLS, PORTION OF LOT 41, "MAP OF THE SUBDIVISION OF LOT 2 AND PART OF LOT 1 OF THE TAAFFE PARTITION", FILED FOR RECORD JUNE 25, 1894, IN BOOK "H" OF MAPS, PAGES 76 AND 77.

TOWN OF LOS ALTOS HILLS
SANTA CLARA COUNTY, CALIFORNIA

SCALE: 1" = 40' OCTOBER 1990

ASSOCIATION OF CLEGG AND HUNTZINGER
CIVIL ENGINEERS
PALO ALTO - SAN JOSE - CALIFORNIA

sheet 1 of 1 P.M. 90-206 GRID NO.46-9-74d

632
7

Bk. 632
PG. 7

[redacted]